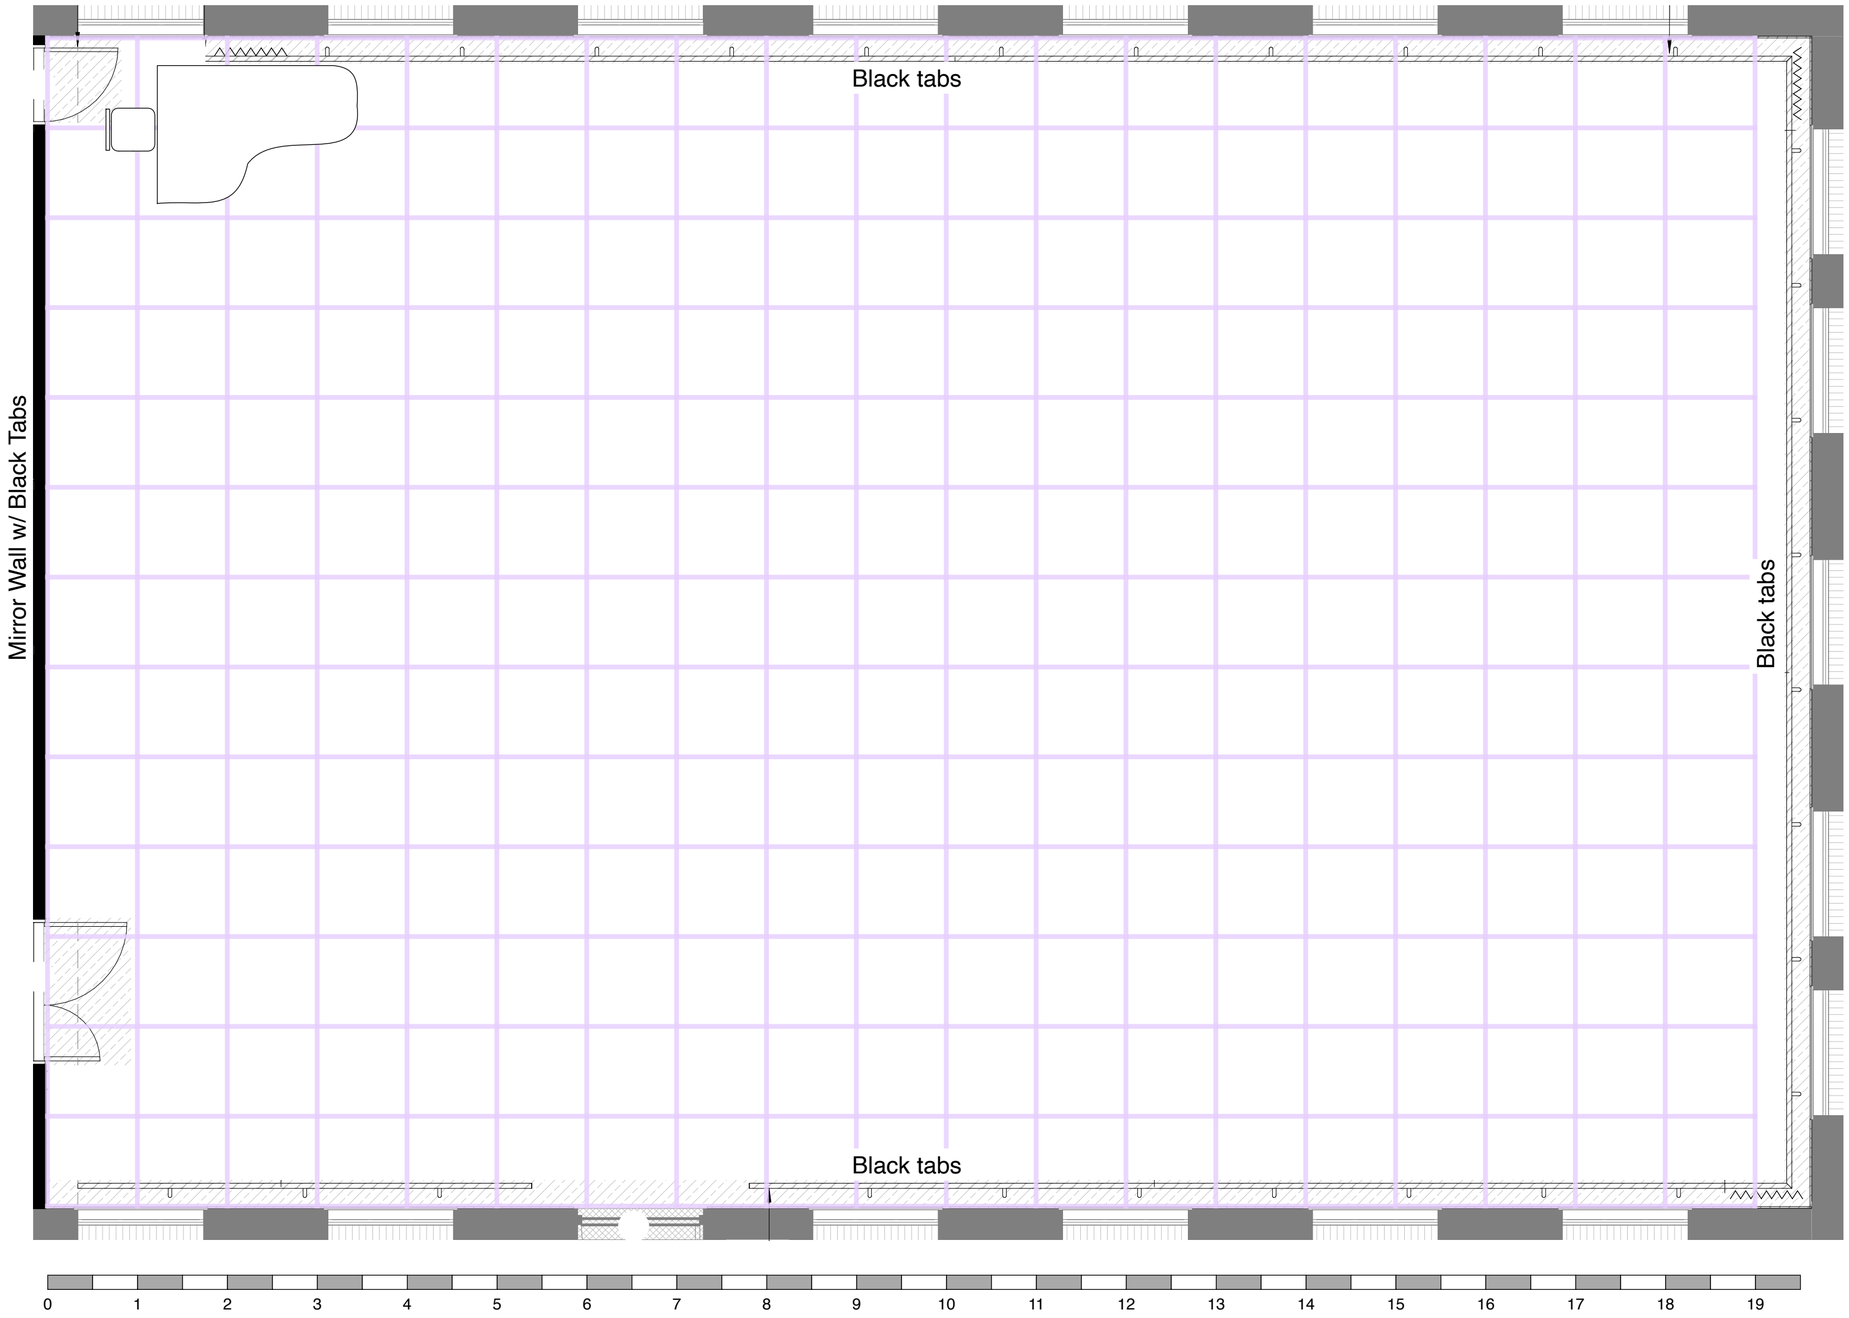

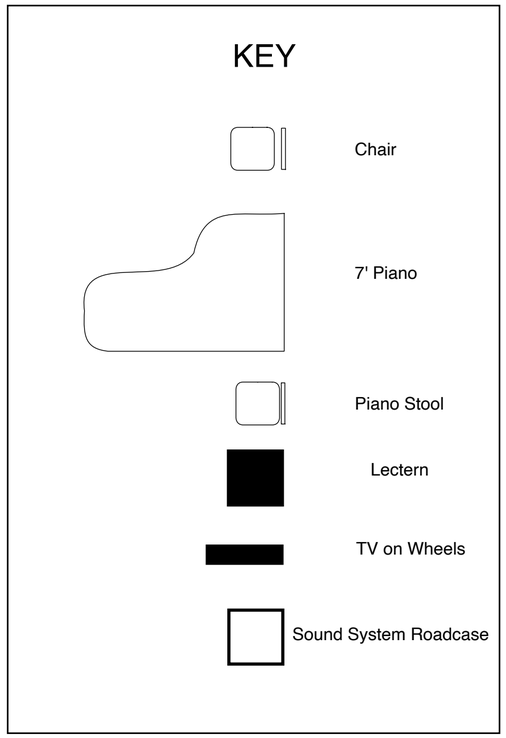

THOMAS DIXON CENTRE

HOME OF QueenslandBallet

STUDIO 1

Queensland Ballet - West End - Brisbane

BLANK PLAN

24 May 2023

Scale - 1:50 @ A2

Drawn by TDC Technical

© 2023