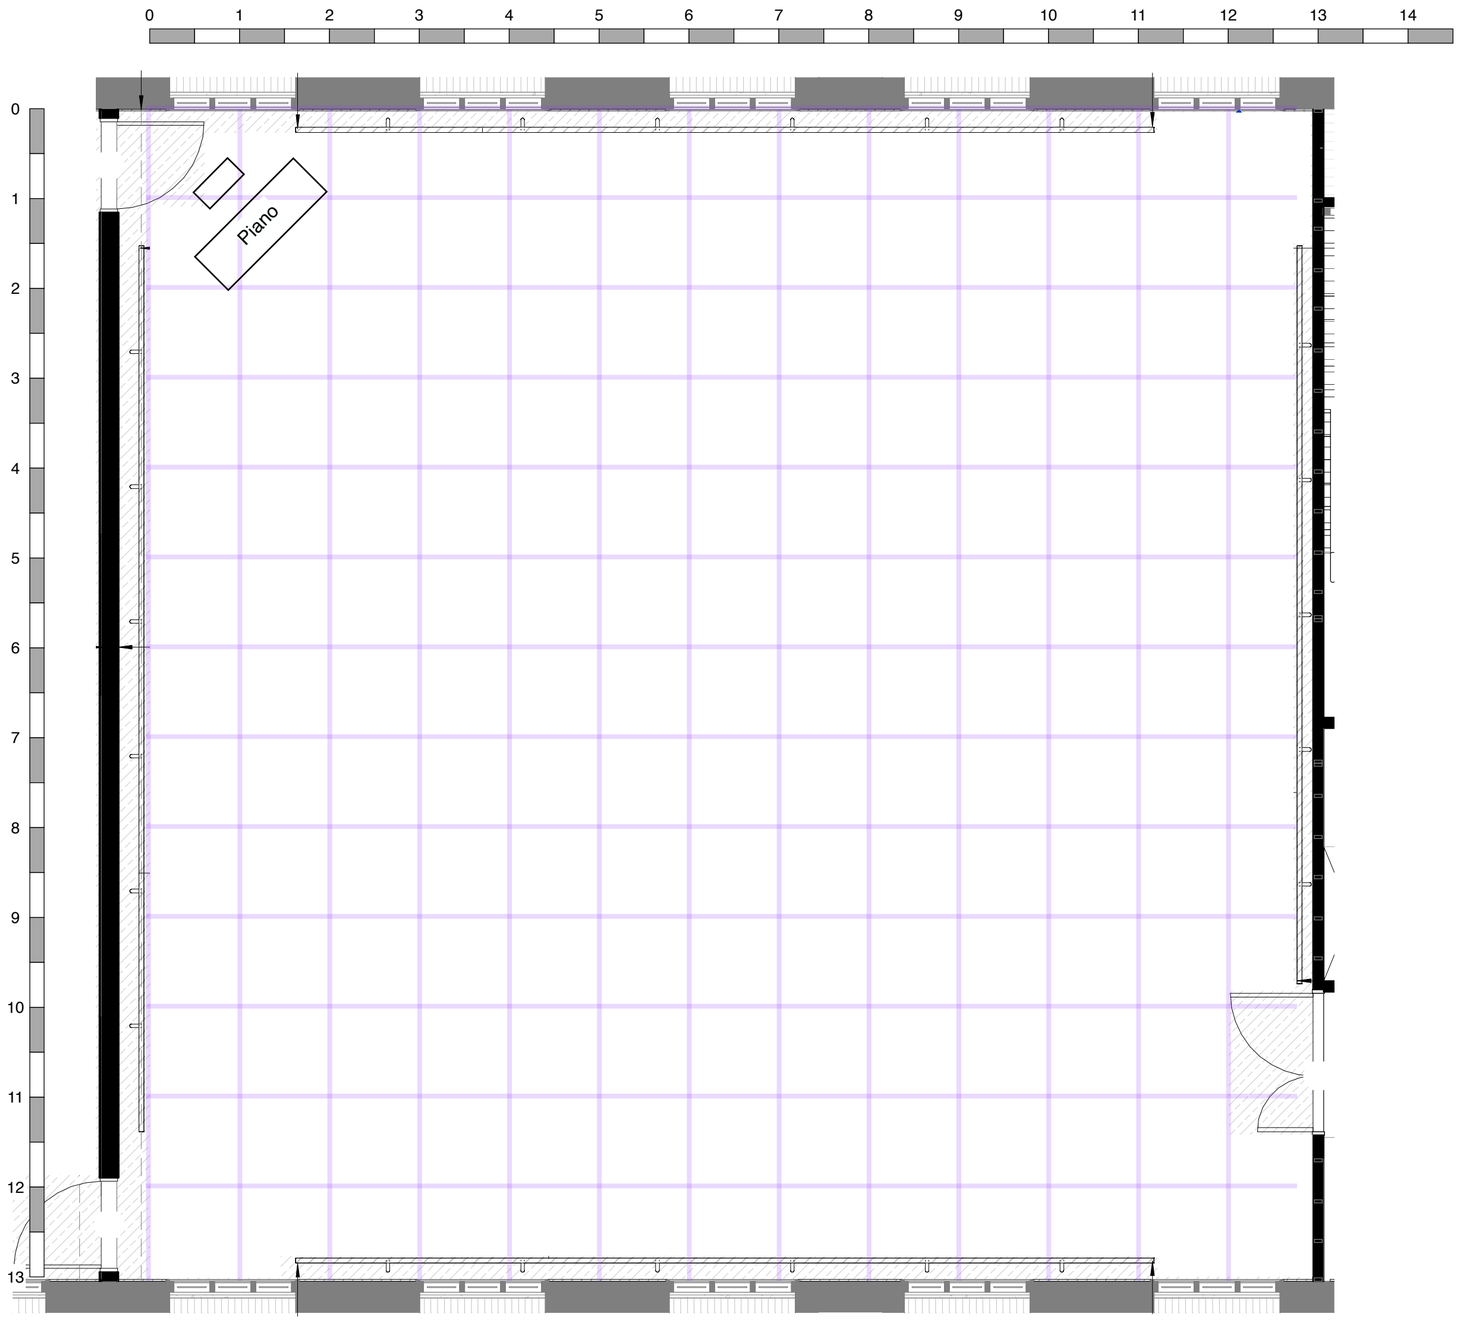


# THOMAS DIXON CENTRE

HOME OF QueenslandBallet

## STUDIO 2

*Queensland Ballet - West End - Brisbane*

**BLANK PLAN**

31 May 2023

**Scale - 1:50 @ A2**

Drawn by TDC Technical

© 2023