


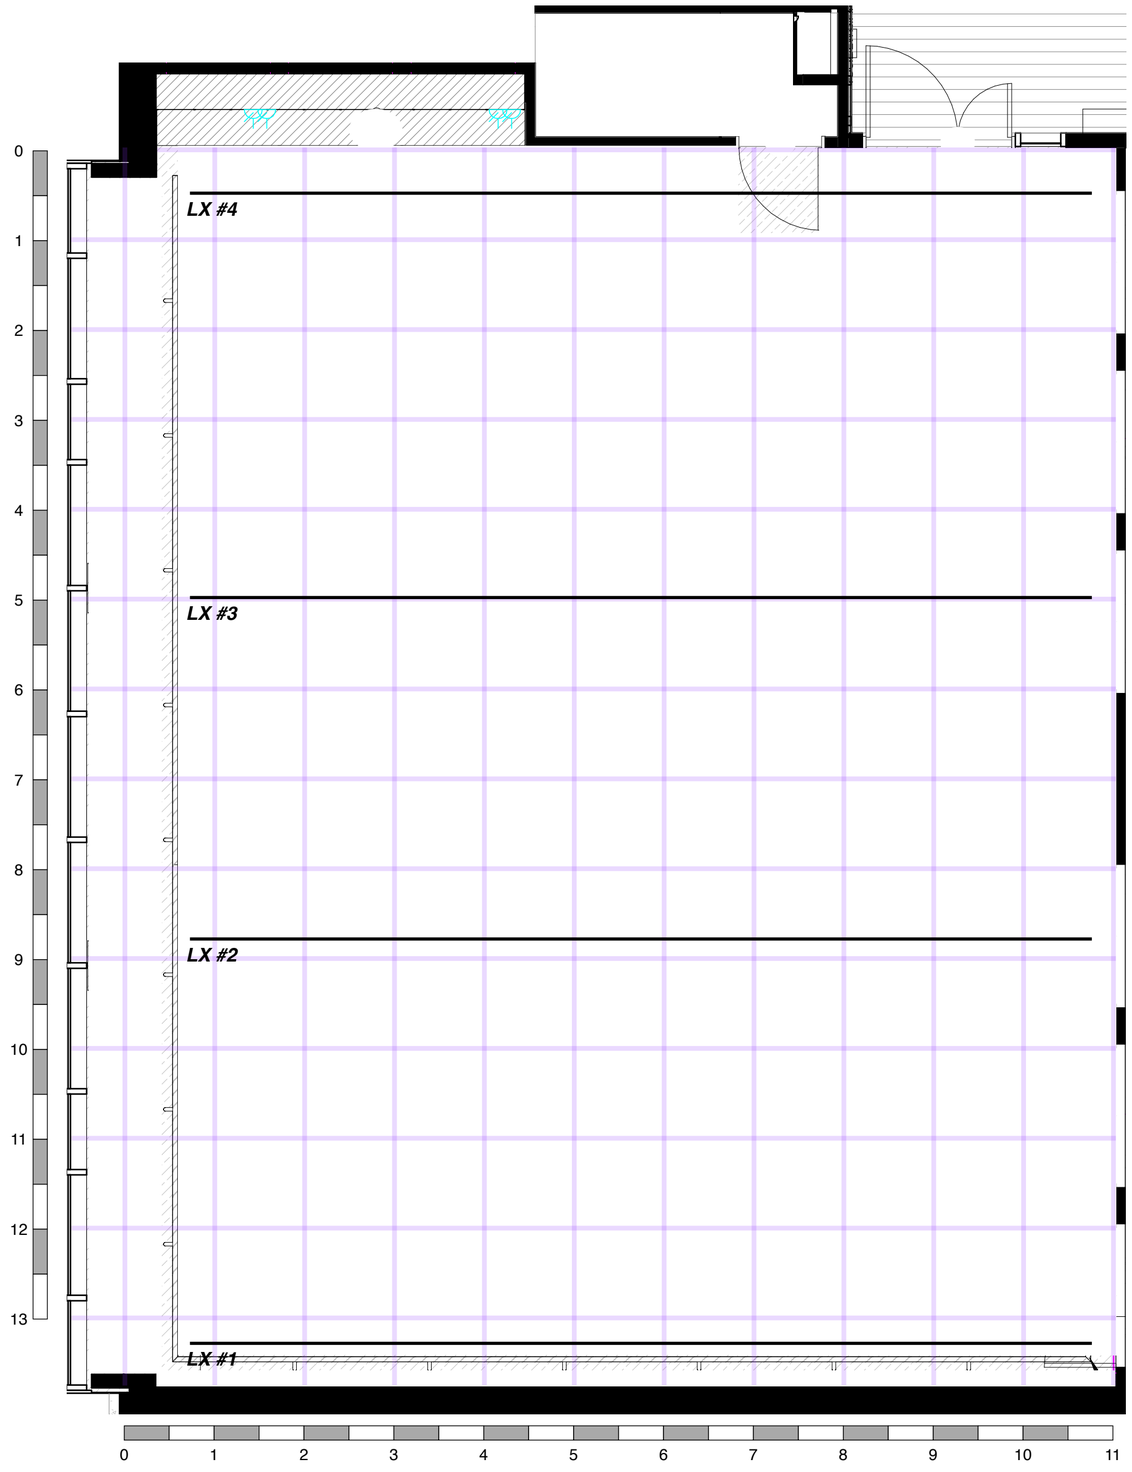


THOMAS DIXON CENTRE

HOME OF QueenslandBallet

# STUDIO 6

*Queensland Ballet - West End - Brisbane*
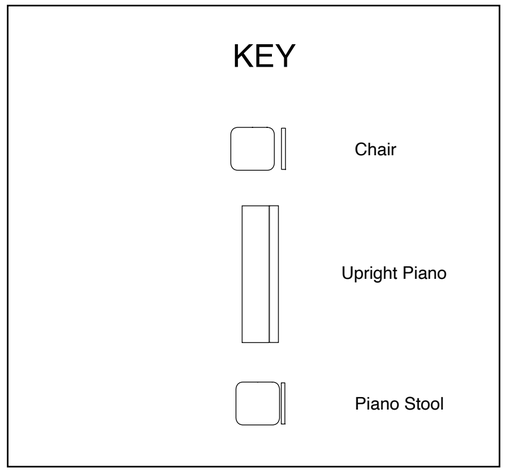
## BLANK PLAN

24 May 2023

**Scale - 1:50 @ A2**

Drawn by TDC Technical

**1m Grid** © 2023